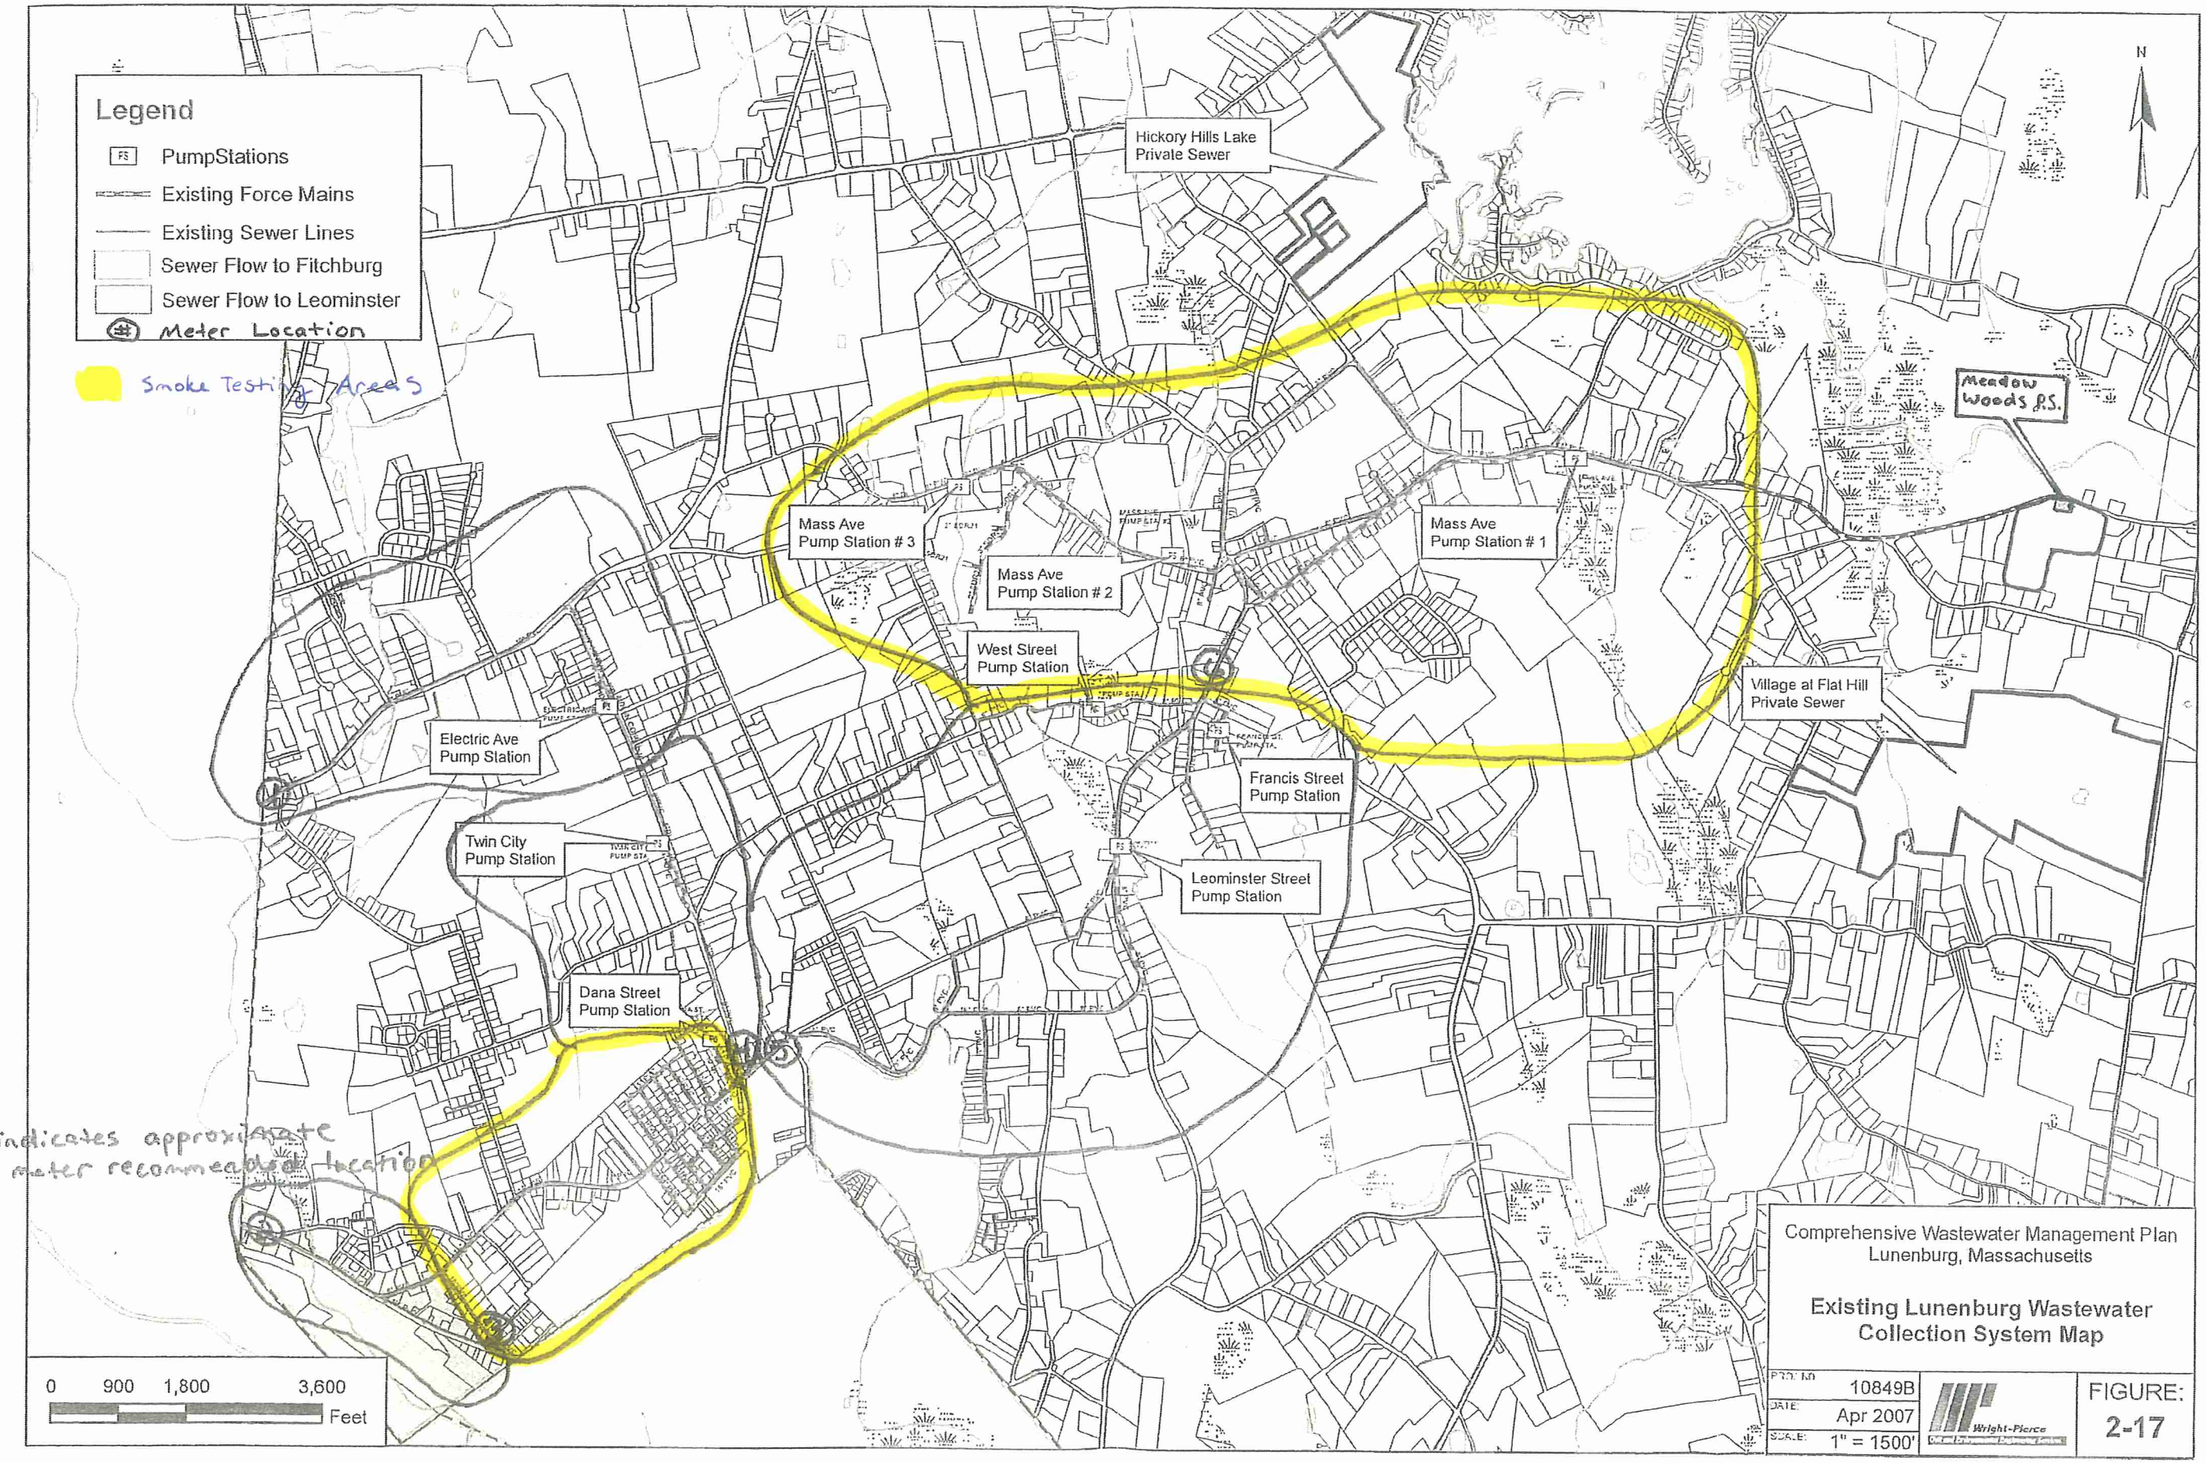
Legend
PumpStations
Existing Force Mains
Existing Sewer Lines
Sewer Flow to Fitchburg
Sewer Flow to Leominster
Meter Location
Smoke Testing Areas
N
Hickory Hills Lake Private Sewer
Meadow Woods P.S.
Mass Ave Pump Station # 3
Mass Ave Pump Station # 2
Mass Ave Pump Station # 1
West Street Pump Station
Village at Flat Hill Private Sewer
Electric Ave Pump Station
Francis Street Pump Station
Twin City Pump Station
Leominster Street Pump Station
Dana Street Pump Station
* 1-6 indicates approximate flow meter recommended location
0 900 1,800 3,600 Feet
Comprehensive Wastewater Management Plan
Lunenburg, Massachusetts
Existing Lunenburg Wastewater Collection System Map
PROJ. NO. 10849B
DATE: Apr 2007
SCALE: 1" = 1500'
Wright-Pierce
FIGURE: 2-17